Bruhat Bengaluru Mahanagara Palike

BRUHAT BENGALURU MAHANAGARA PALIKE, YELAHANKA DIVISION

Name of work:Asphalting to roads at Kaveri layout and surrounding areas in ward no -03 Yelahanka Satellite Town sub Division

DRAWINGS AND SKETCHS

"SECOND & FINAL BILL "

Name of work:" Asphalting to roads at Kaveri layout and surrounding areas in ward no -03 Yelahanka Satellite Town sub Division"

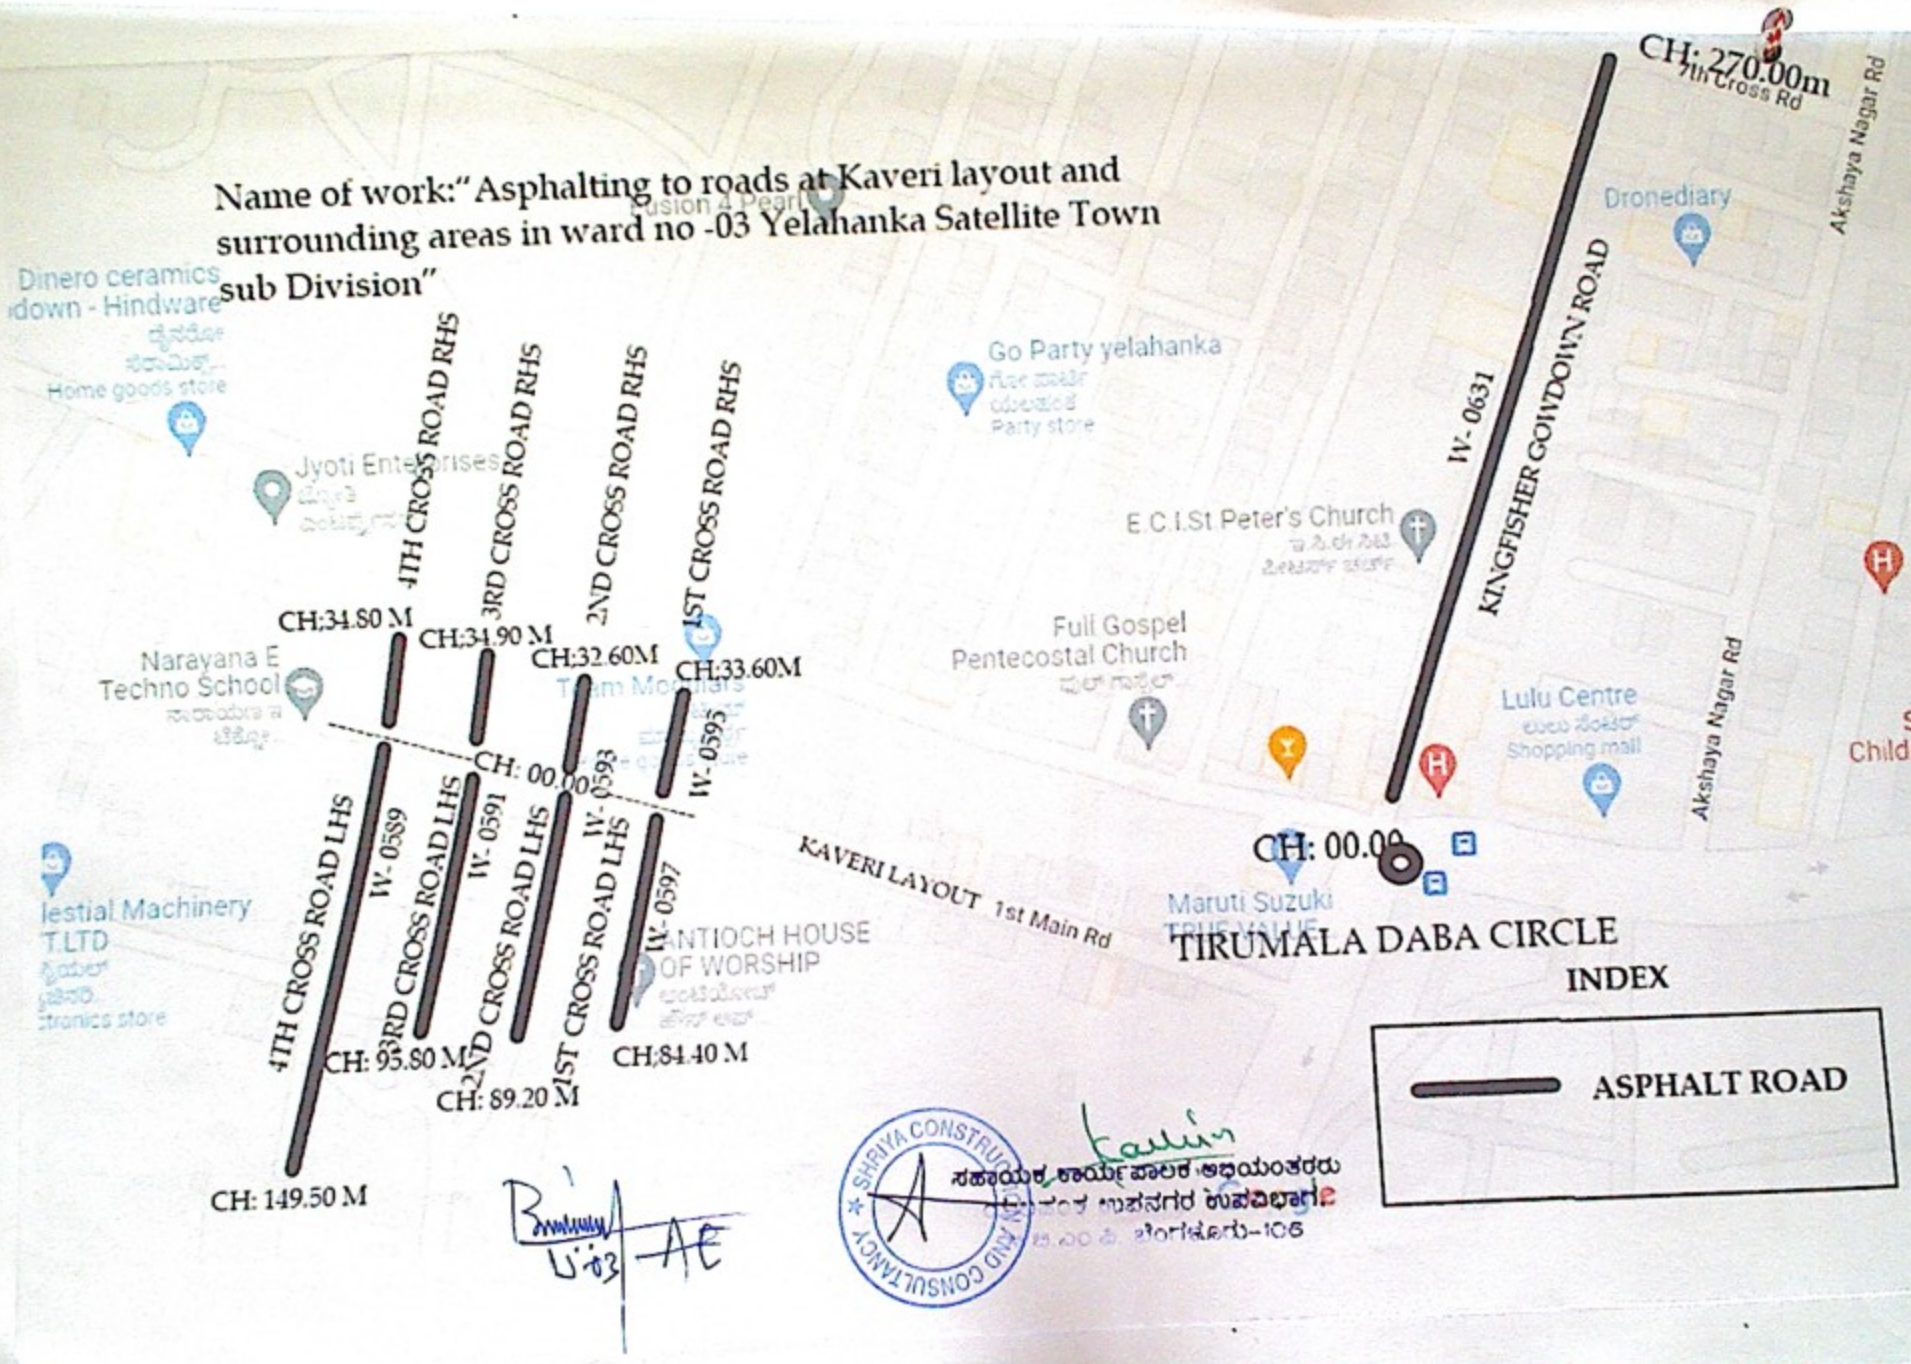

INDEX

ASPHALT ROAD

SHRIYA CONSTRUCTION AND CONSULTANCY

ಸಹಾಯಕ ಕಾರ್ಯಪಾಲಕ ಅಭಿಯಂತರರು
ಯಲಹಂಕ ಉಪನಗರ ಉಪವಿಭಾಗ
ಬೆಂಗಳೂರು-106

Name of work:"Asphalting to roads at Kaveri layout and surrounding areas in ward no -03 Yelahanka Satellite Town sub Division"

Name of work:"Asphalting to roads at Kaveri layout and surrounding areas in ward no -03 Yelahanka Satellite Town sub Division"

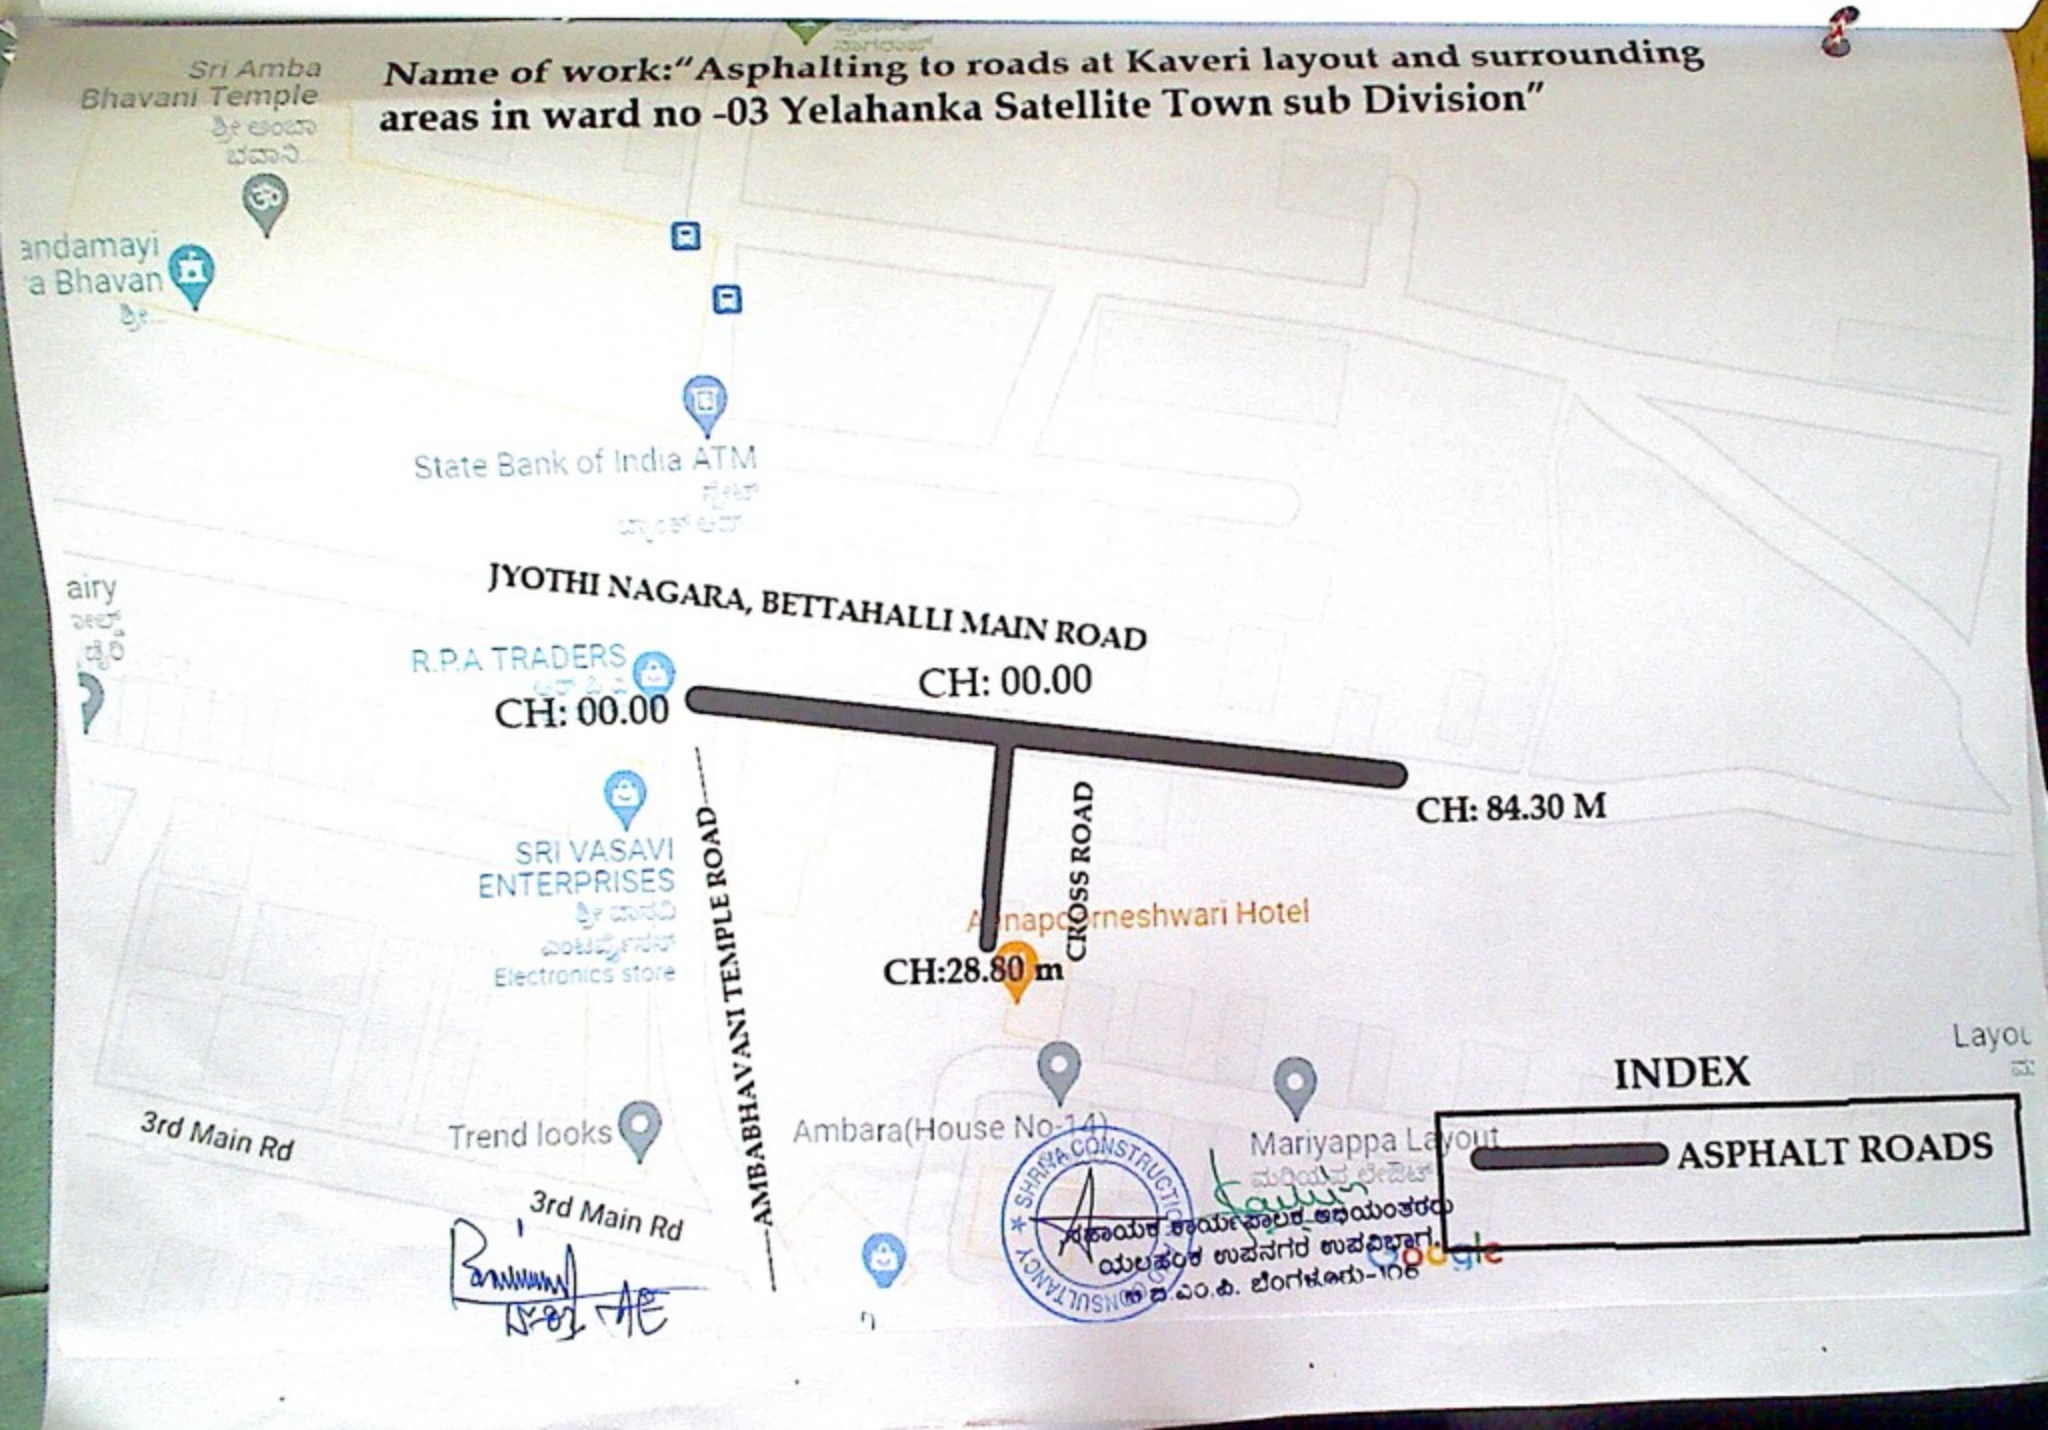

ಸಹಾಯಕ ಕಾರ್ಯಪಾಲಕ ಅಭಿಯಂತರರು
ಯಲಹಂಕ ಉಪನಗರ ಉಪವಿಭಾಗ,
ಬಿ.ಎಂ.ಪಿ. ಬೆಂಗಳೂರು-106